


IRVINE CALIFORNIA


\_\_\_\_\_

— 250 —

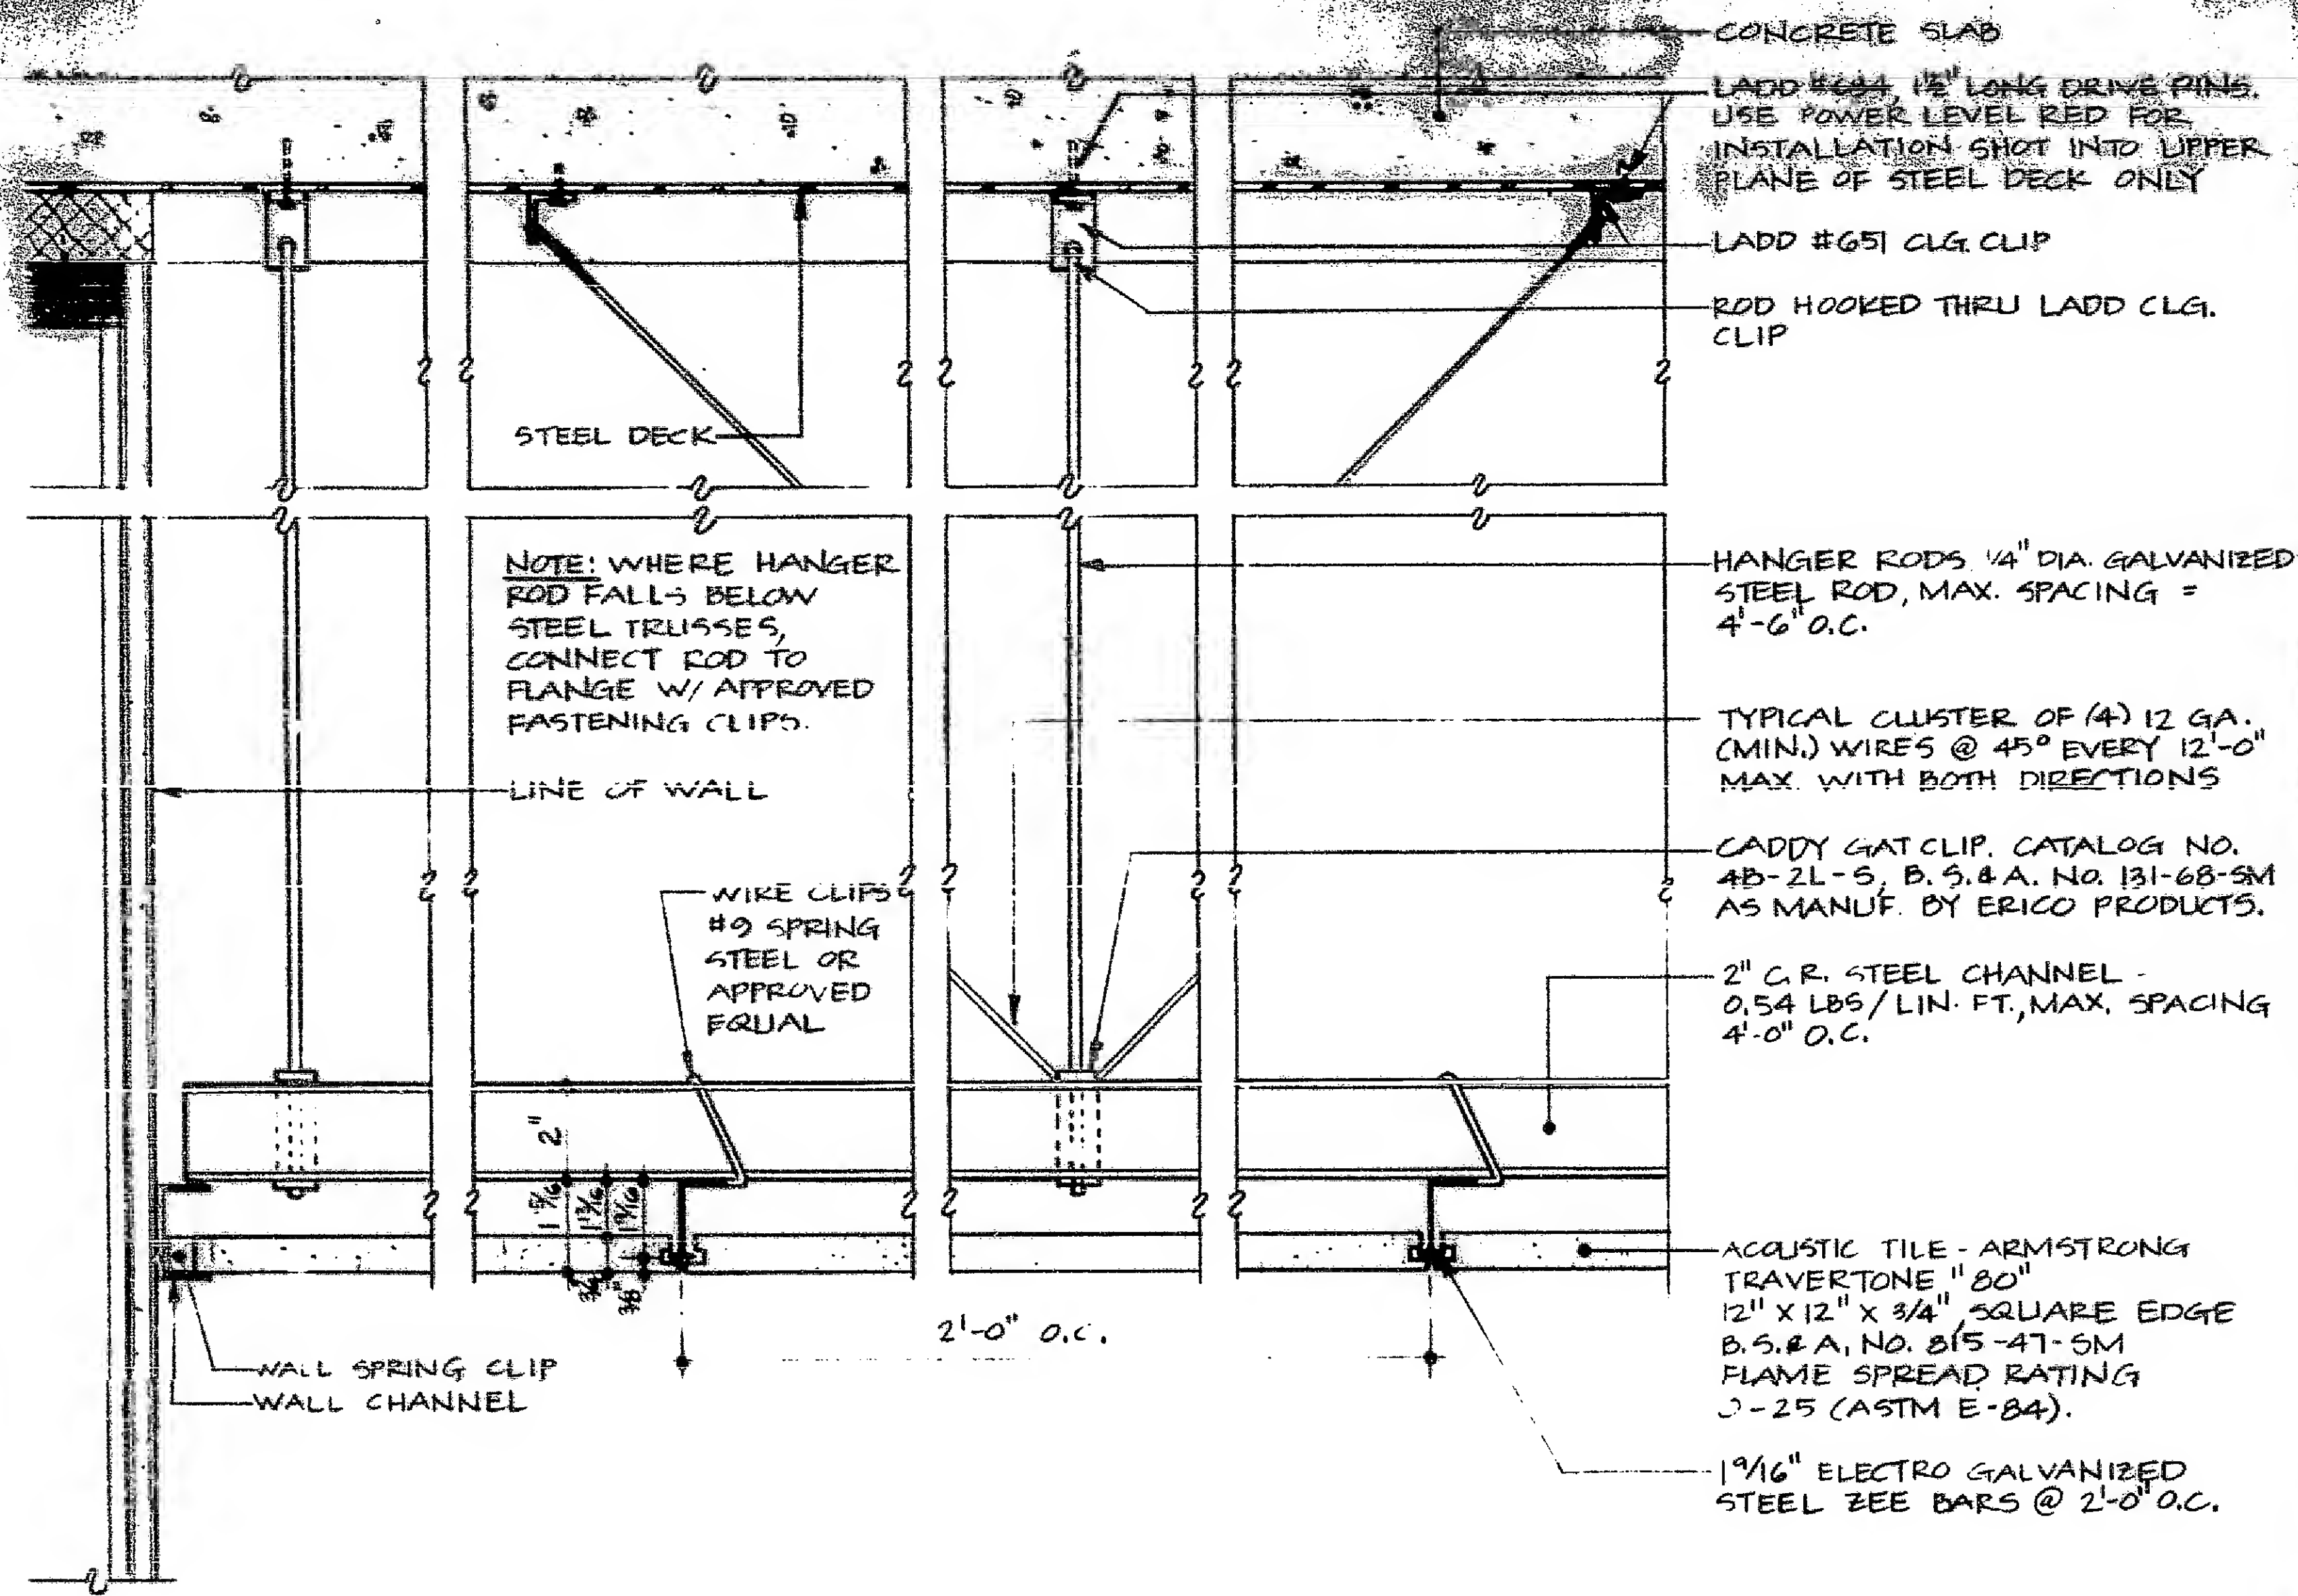


1 TYPICAL DETAIL SUSPENDED CONCEALED SPLINE CEILING

NOTE: SUSPENDED CEILING SYSTEM SHALL COMPLY WITH NYC BUILDING CODE SECTION C26-504.12 REFERENCE STANDARD #RS 5-16.

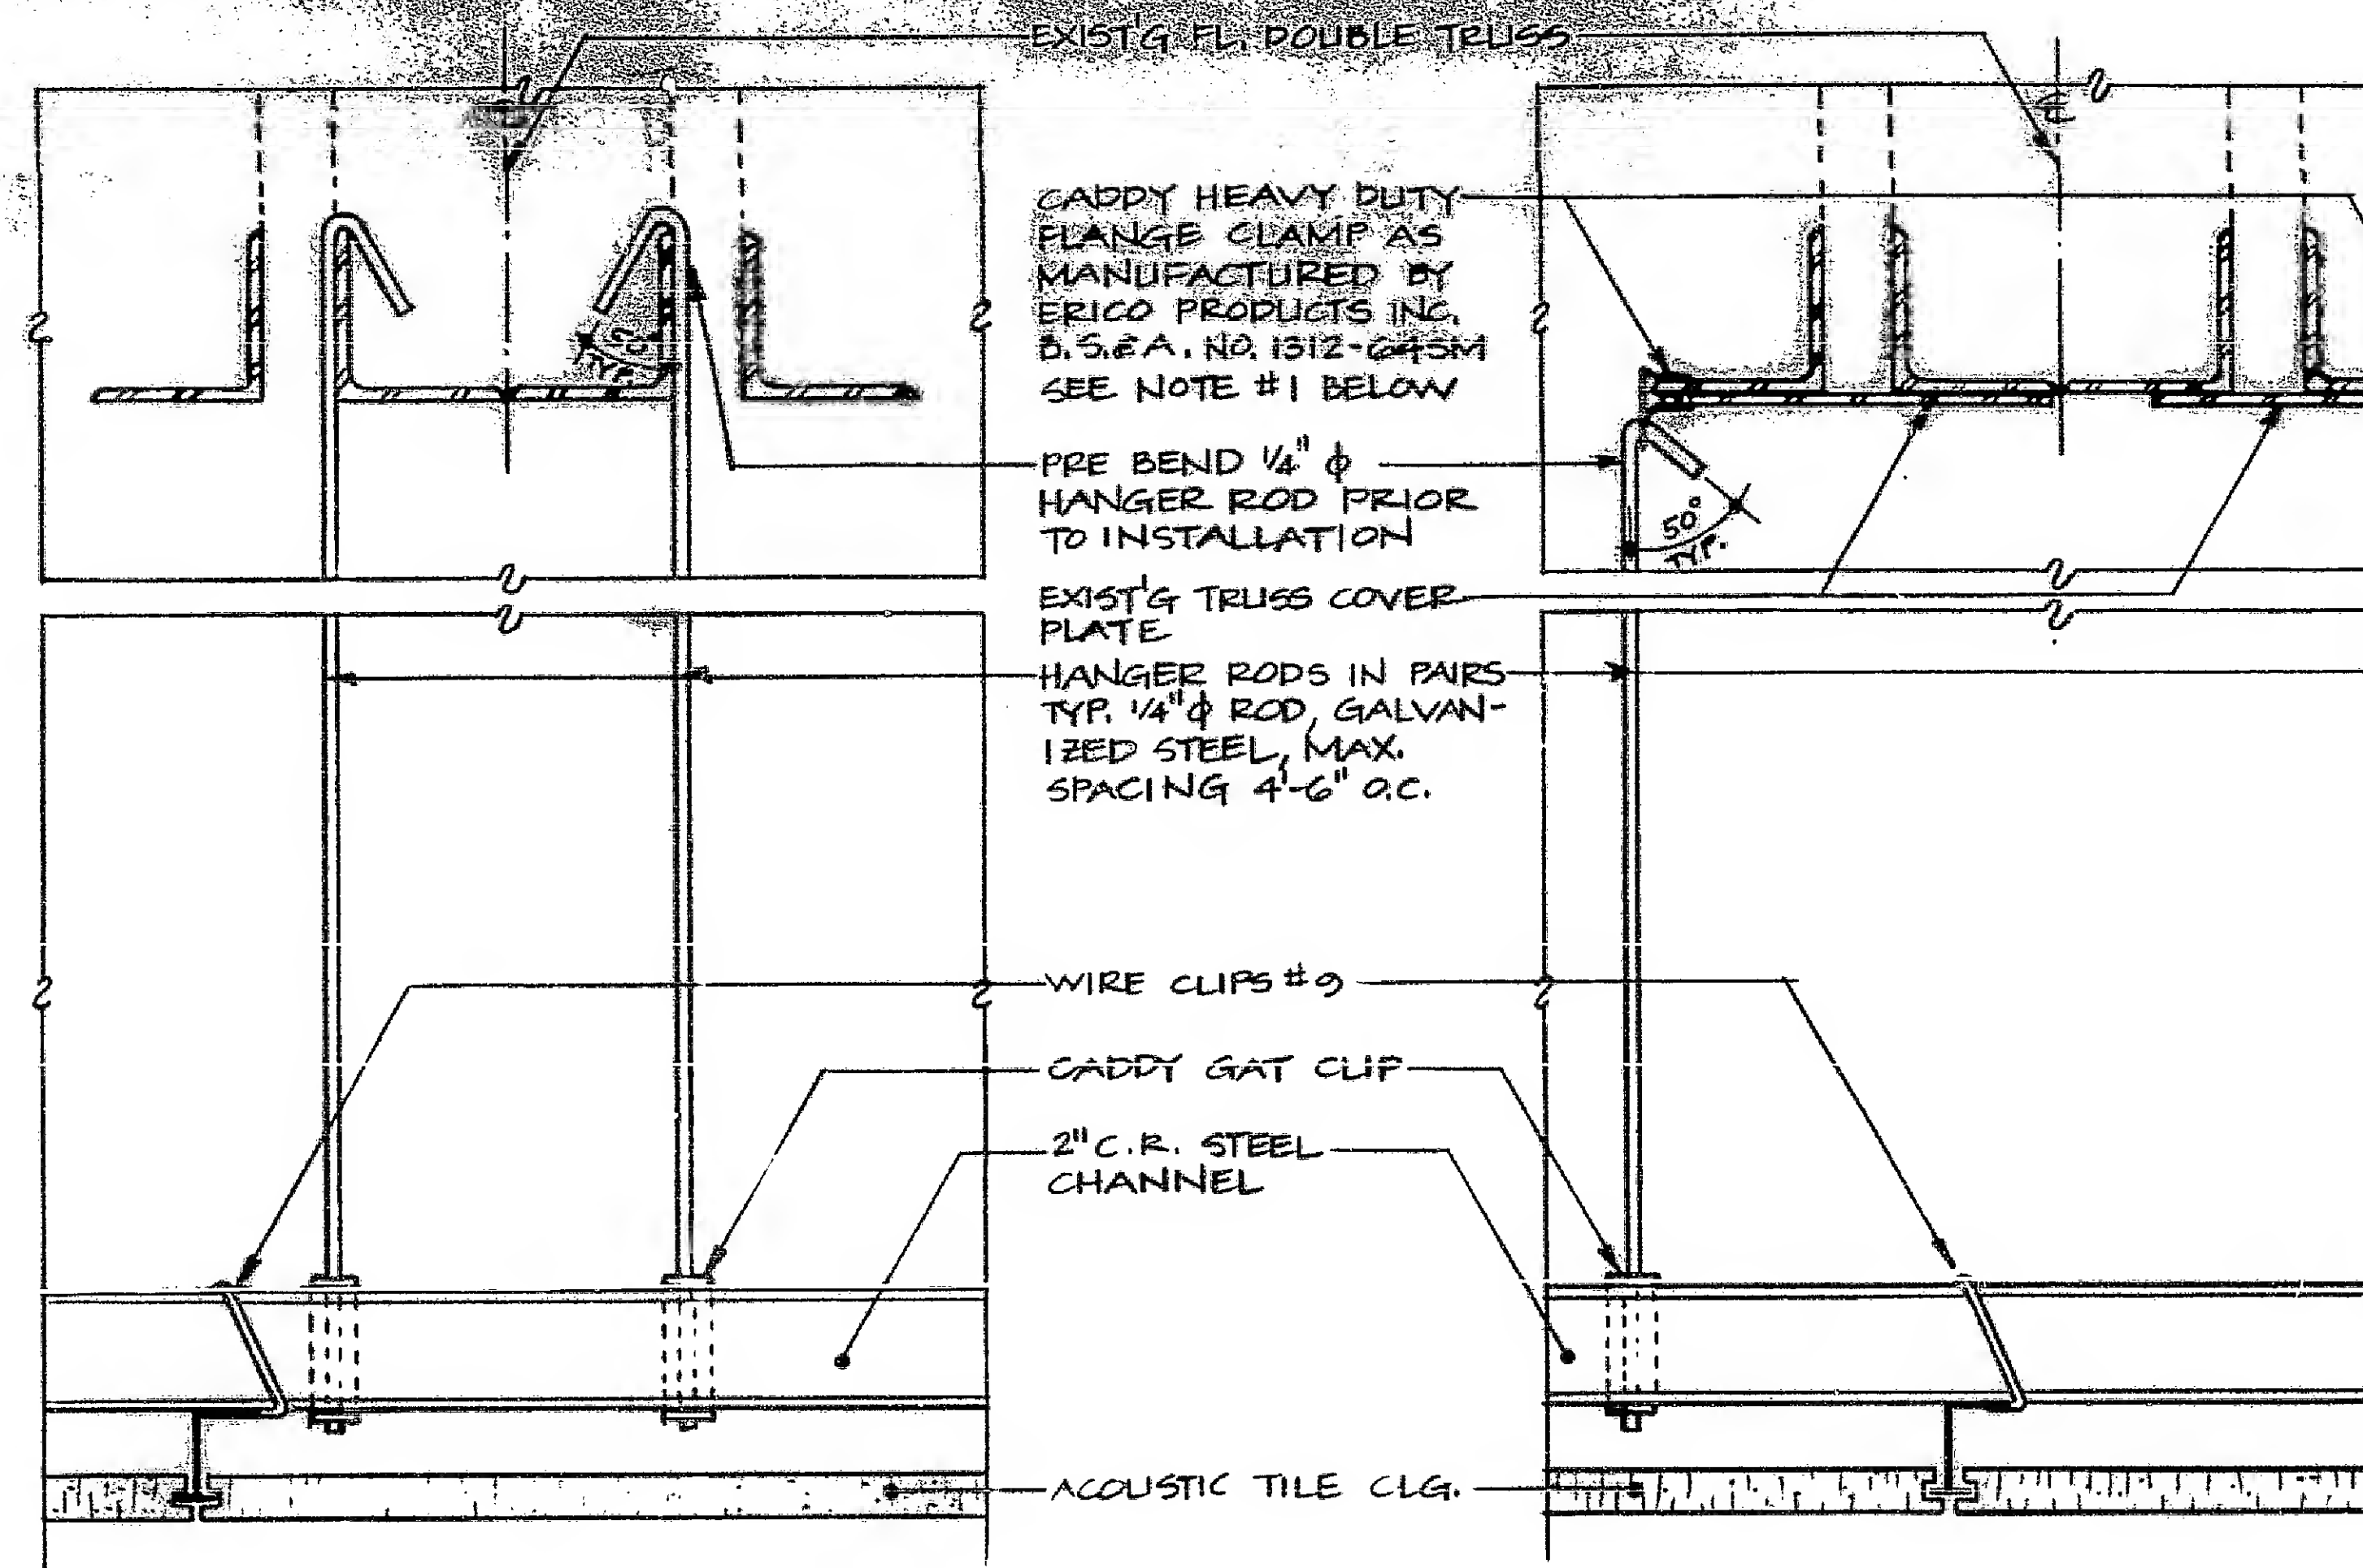


## 2. DETAIL OF HANGER SUPPORTS BELOW TRUSSES

NOTE #1: IF THICKNESS OF BOTTOM FLANGE OF TRUSS  $t > 0.15"$  USE UNIVERSAL C-CLAMP (W/ 0.41 LBS. EACH AS MANUFACTURED BY GRINNELL CORP. OR APPROVED EQUAL INSTAL C-CLAMP WITH SET SCREW IN TOP POSITION.

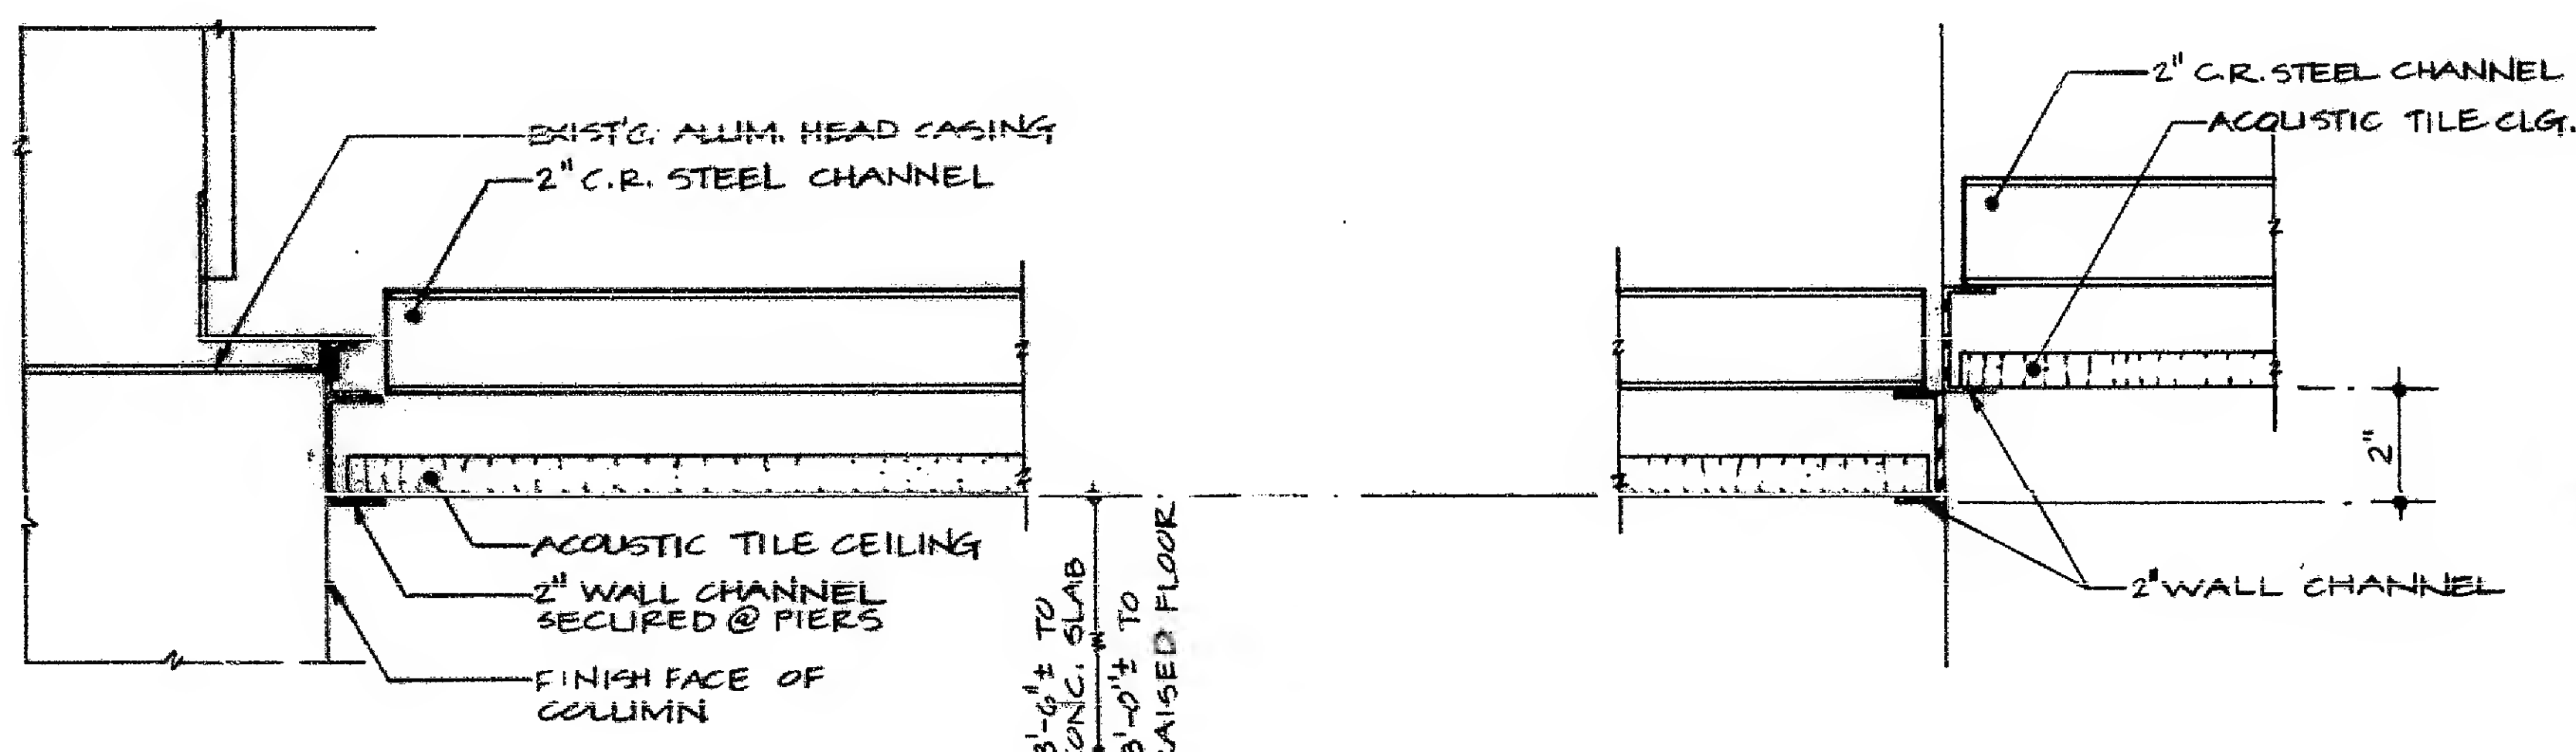


3 @ 3" = 1'-0"

4 @ 3" = 1" - 0"

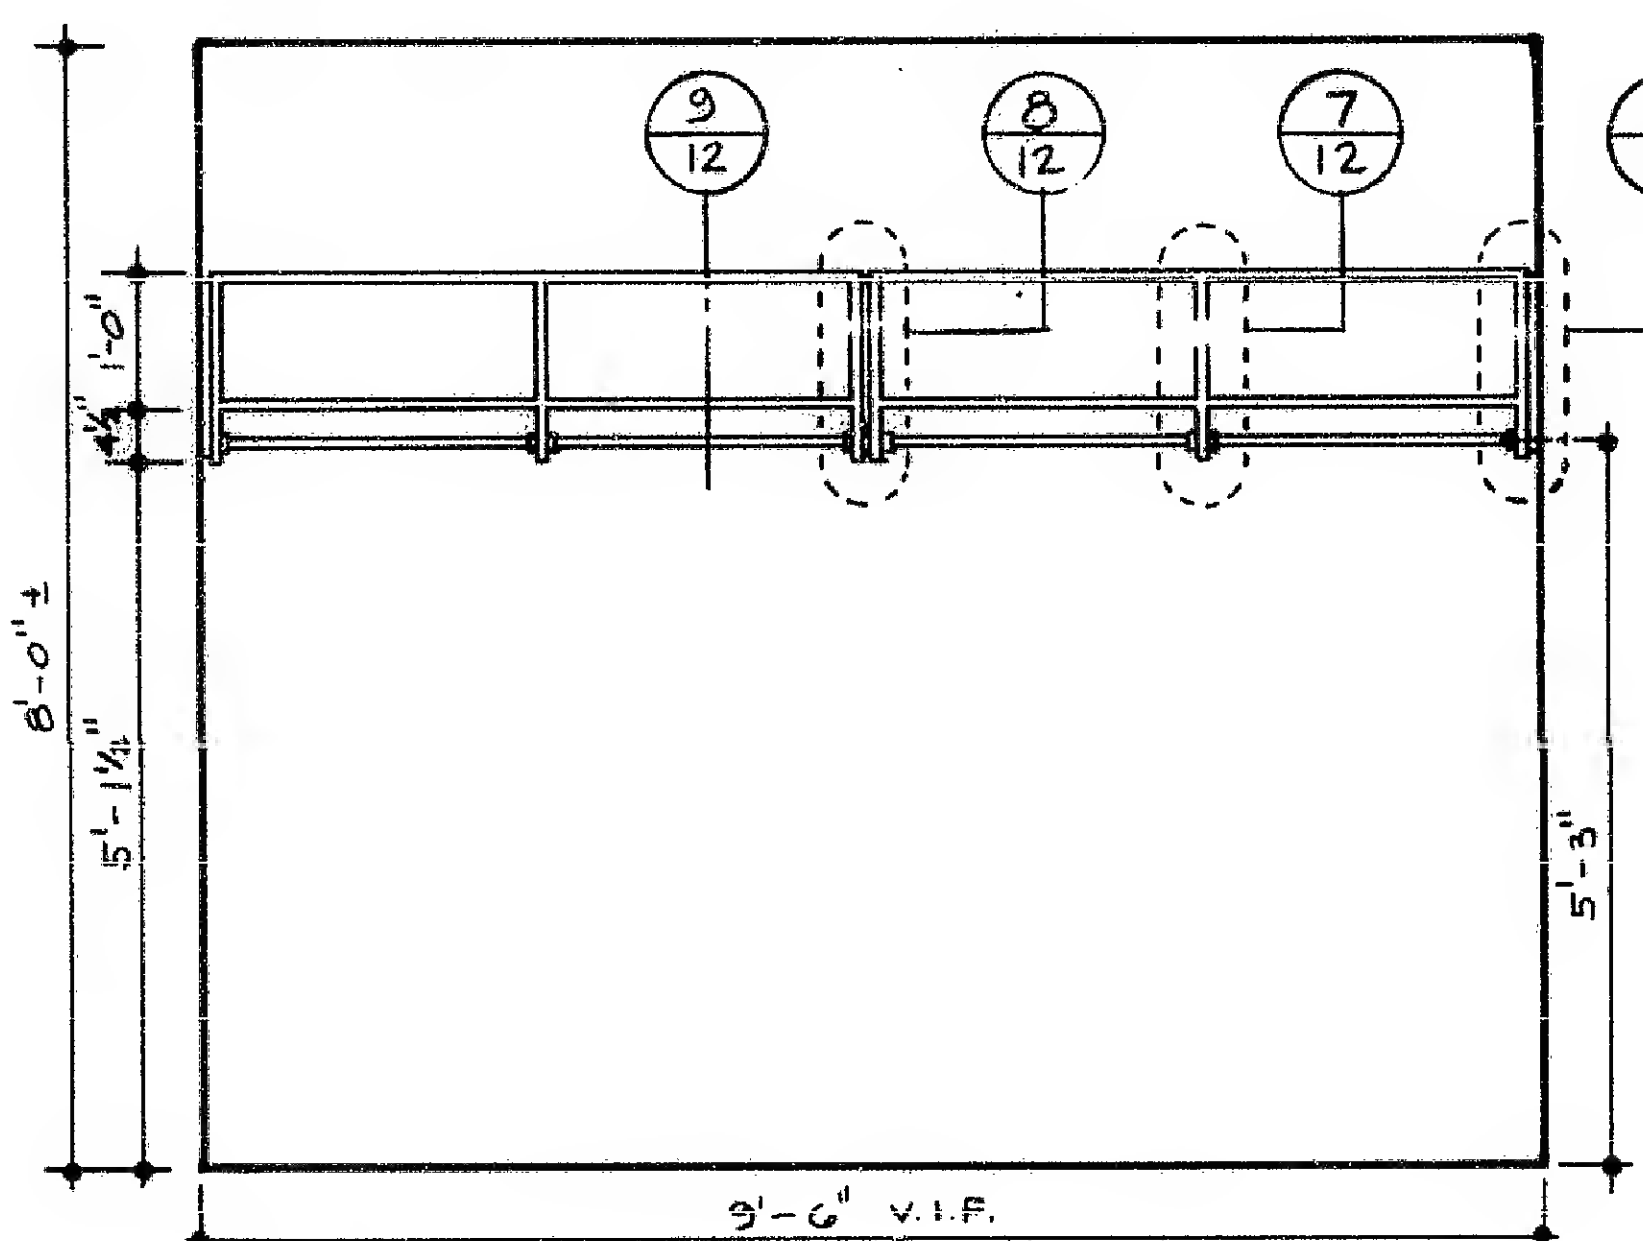


5 @ 1/2" = 1'-0"

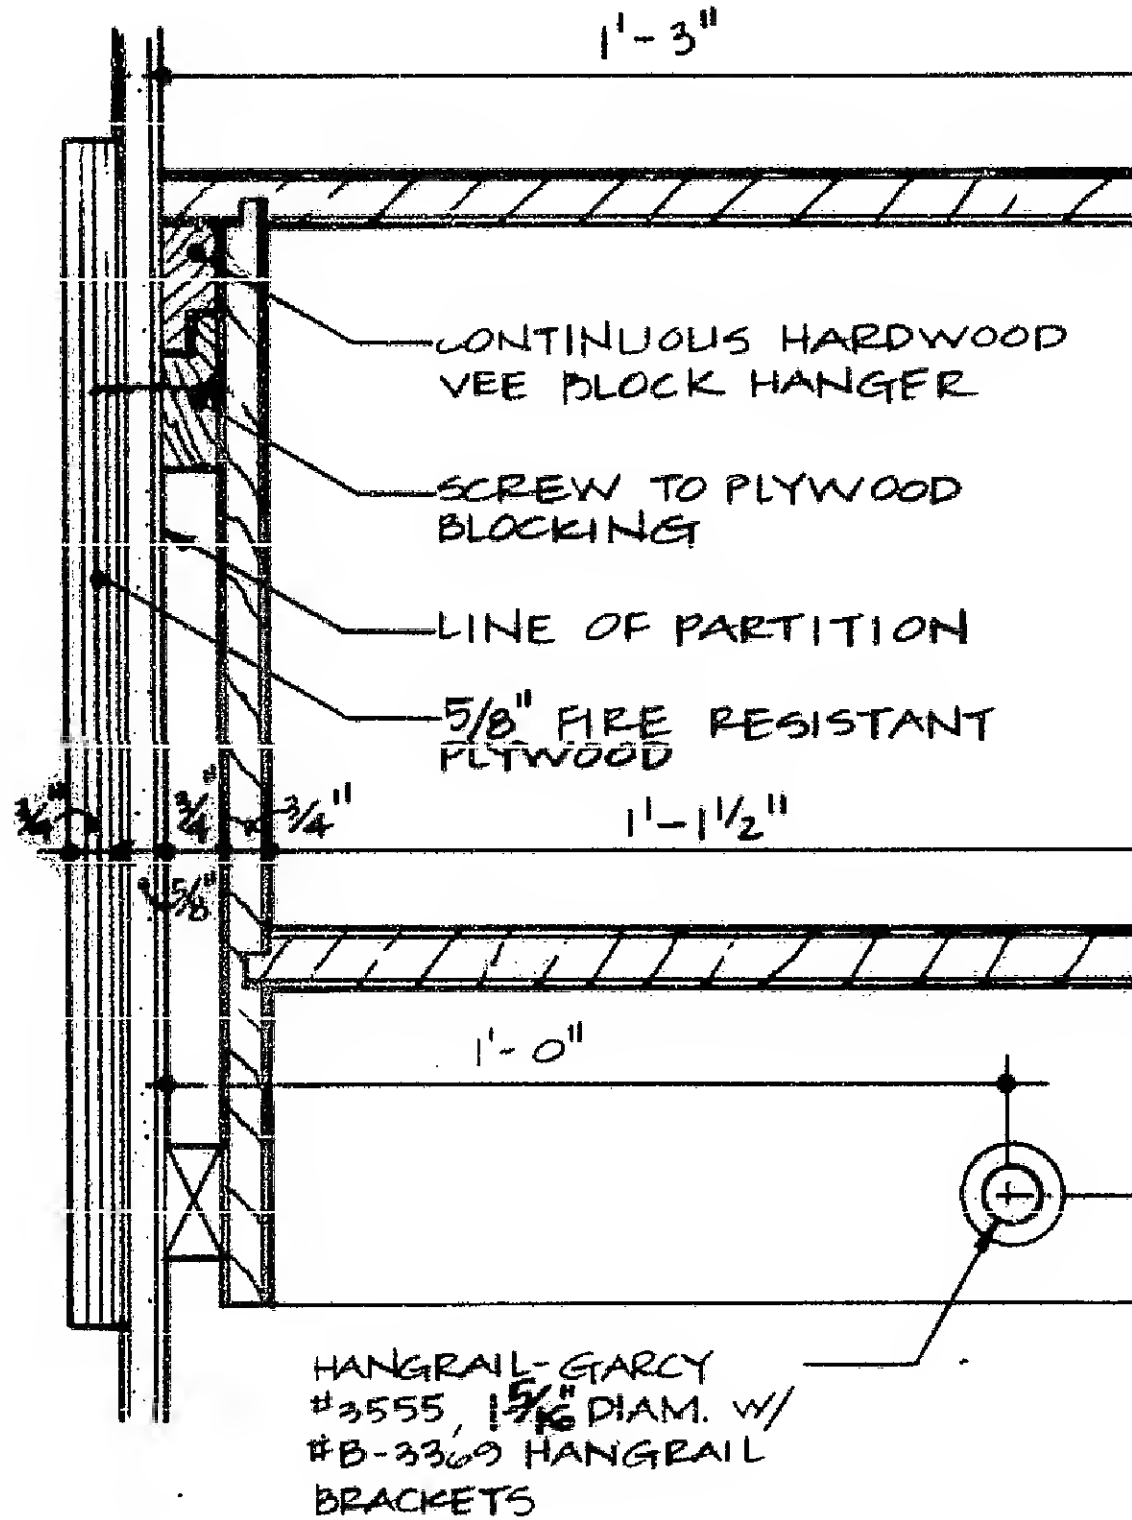


9 @ 3" = 1'-0"

ALL WOOD TO BE WHITE BIRCH  
NATURAL LACQUER FINISH

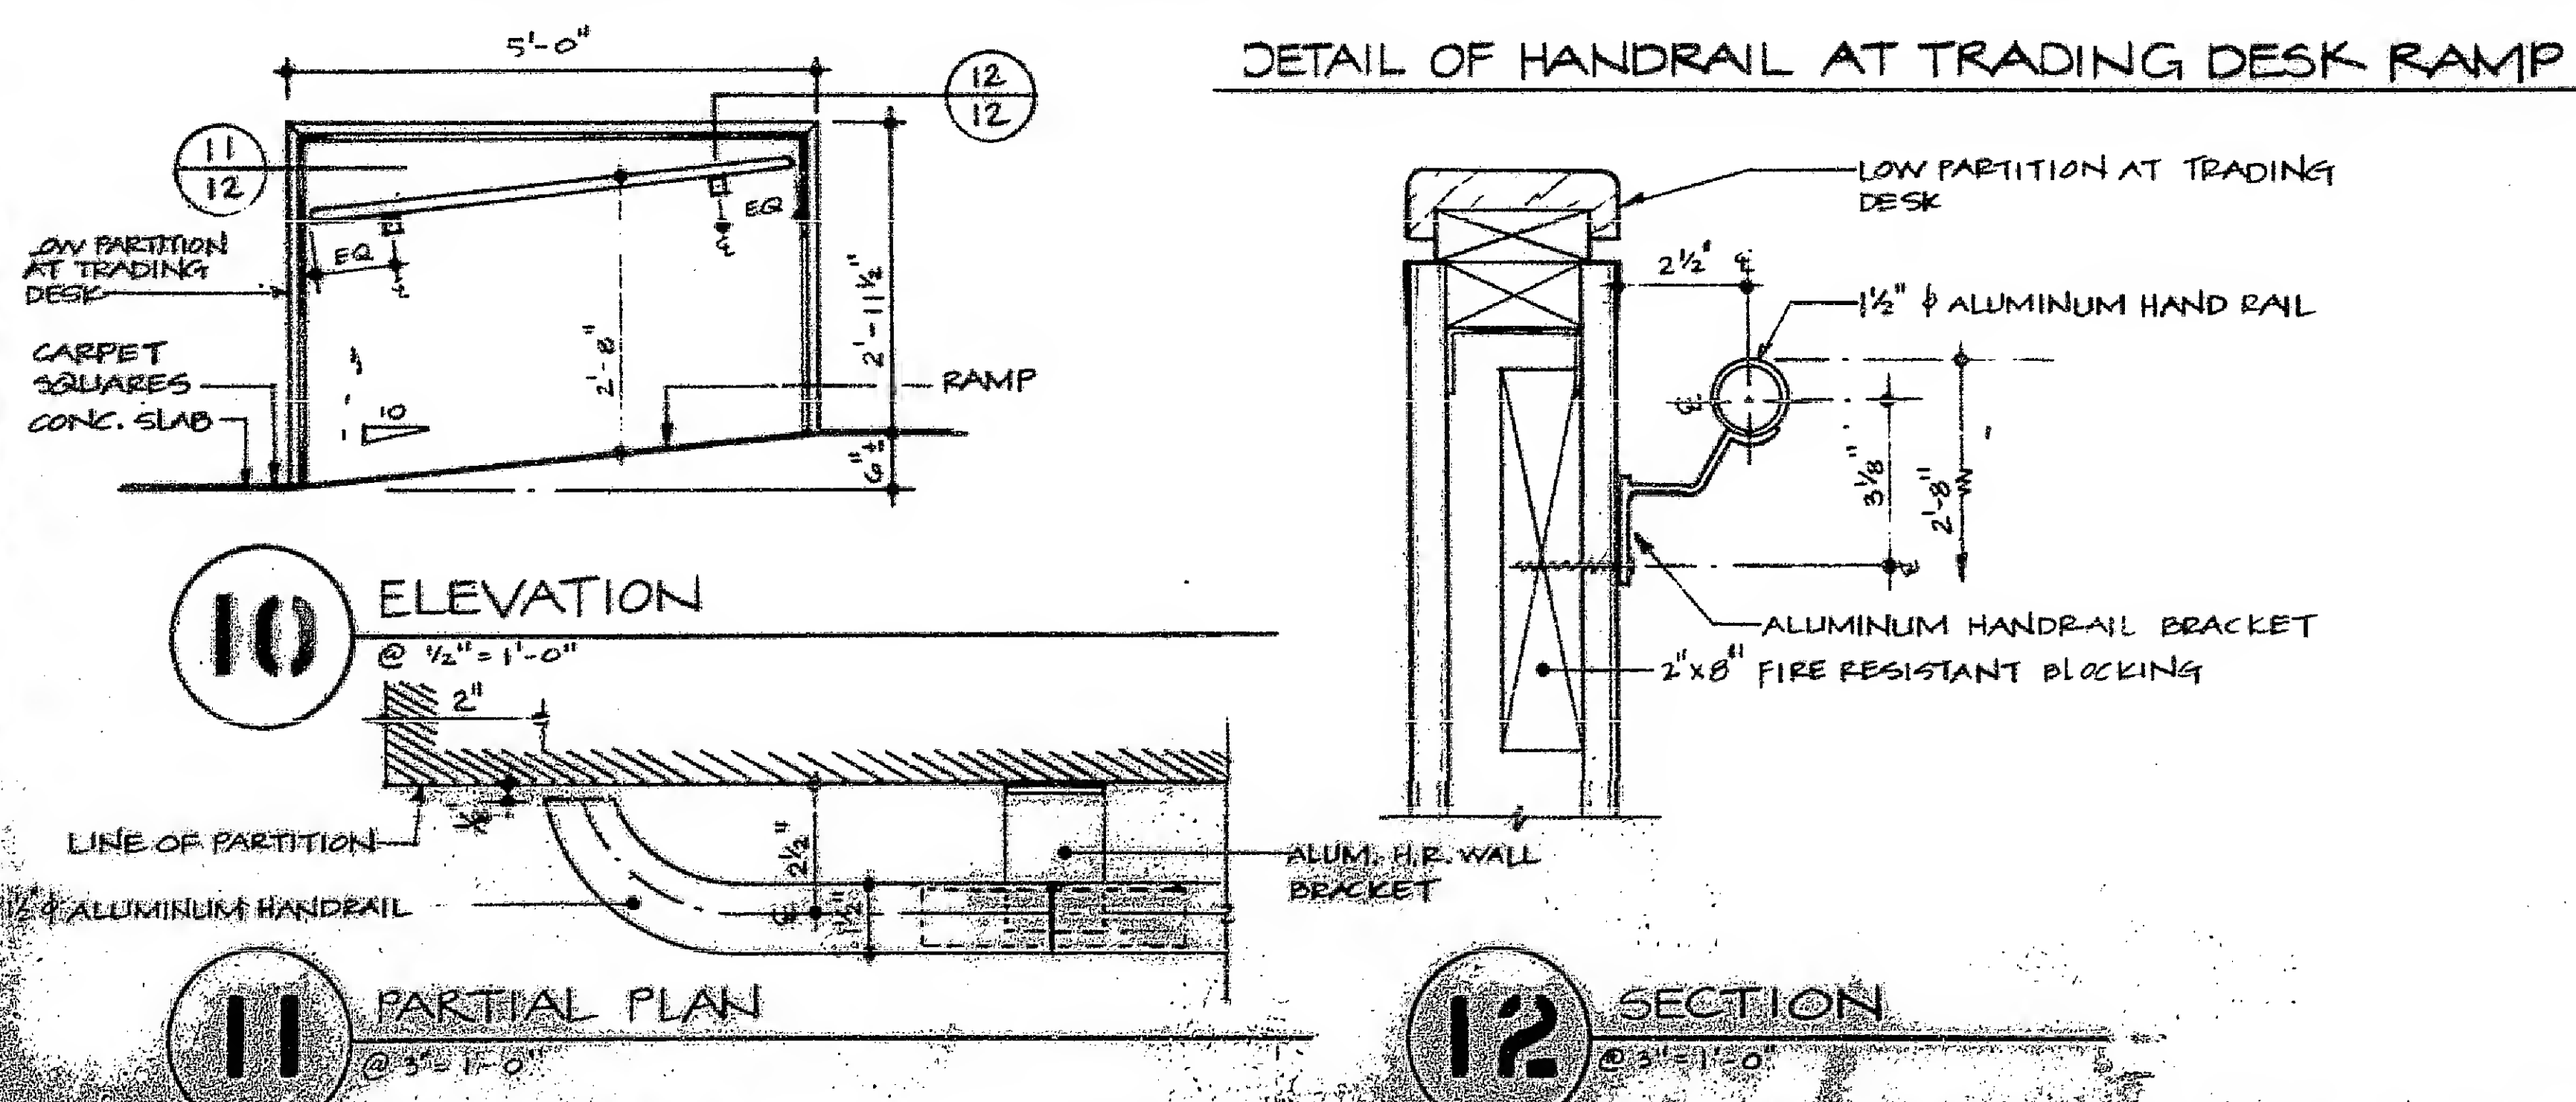


10 ELEVATION  
2 1/2" 1' 0"



PARTIAL PLAN  
@ 3" = 1'-0"

12 SECTION

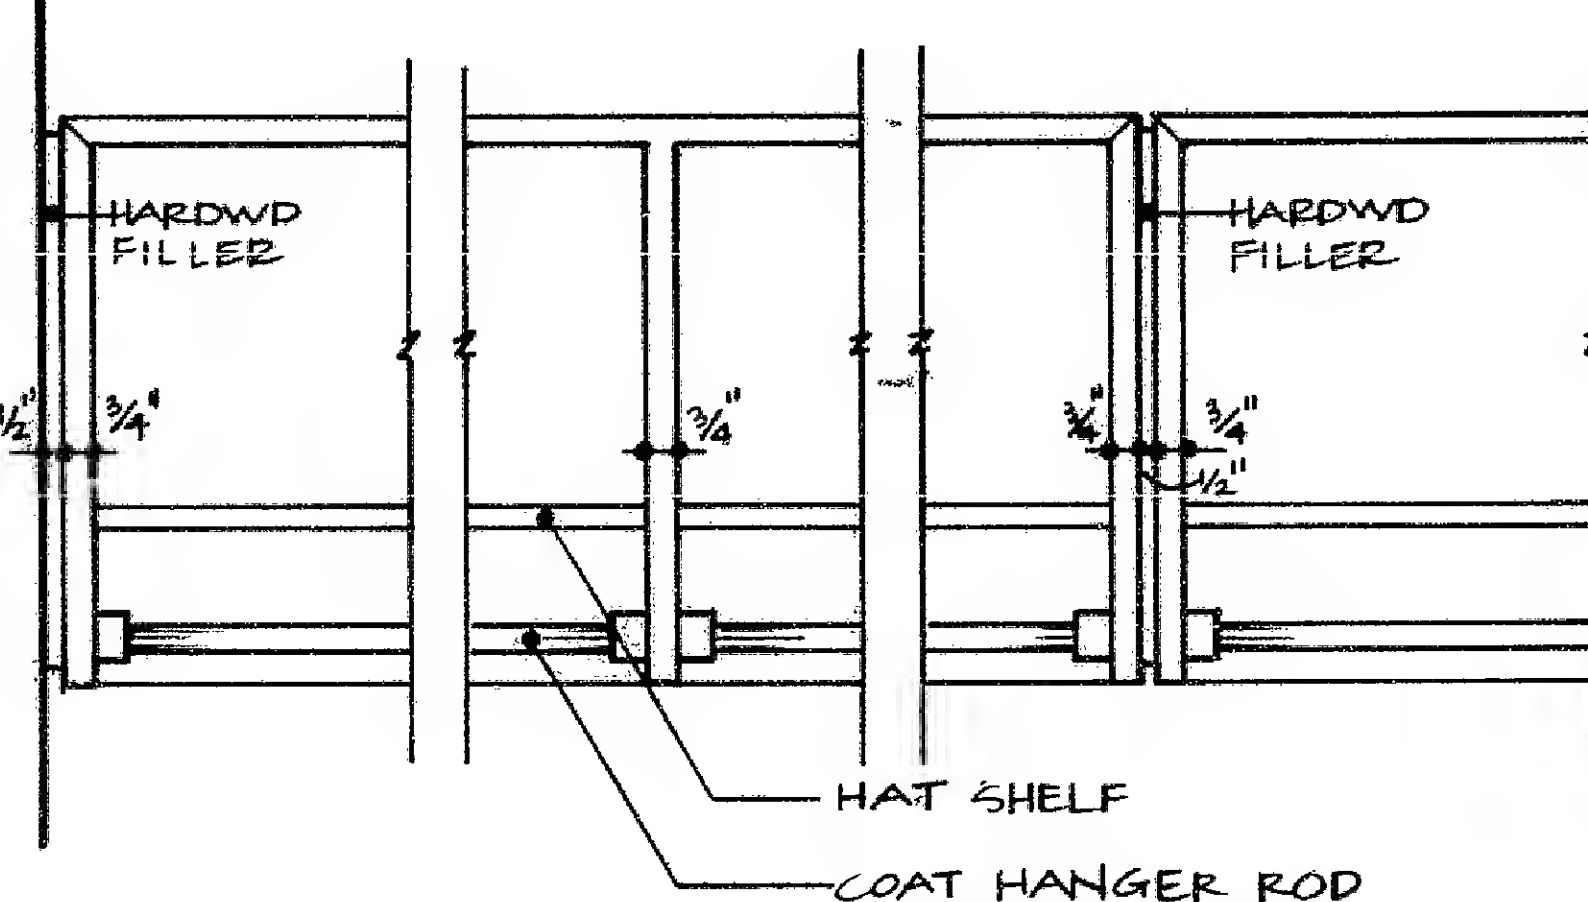

6

7

@ 3" = 1' - 0"

**CIV** DETAILS OF COAT & HAT S